LANDSCAPE MASTERPLAN

CDM NOTE:
The design has been undertaken as far as possible to avoid risks to health and safety or to reduce and control the effects of any unavoidable risks.

NIU PLANTER
tree detail

Note: final location of each planter subject to grounds investigation and existing services

PLANT SCHEDULE					
ID	Qty	Latin Name	Height/Girth	Pot Size	Specification
Climbers					
EuoGho	24	Euonymus fortunei 'Wolong Ghost'	150-180cm		staked
Perennials		Plant in groups of 1, 3, 5 and 7			
CalFoe	24	Calamagrostis x acutiflora 'Karl Foerster'		10L	
DesCes	72	Deschampsia cespitosa		5L	
EchBlu	10	Echinops bannaticus 'Taplow Blue'		5L	
EryGho	17	Eryngium giganteum 'Silver Ghost'		3L	
EupAtr	6	Eupatorium maculatum Atropurpureum		5L	
LirMus	58	Liriope muscari		2L/3L	
PerFir	6	Persicaria amplexicaulis 'Firetail'		5L	
PerSpi	14	Perovskia artiplicifolia 'Little Spire'		5L	
Trees					
BetNig	9	Betula nigra	200-250cm	RB	Multistem umbrella with 1.5m clear stems

NOTE: All plants to be completely hardened off. Substitutions to be agreed with landscape designer or client representative

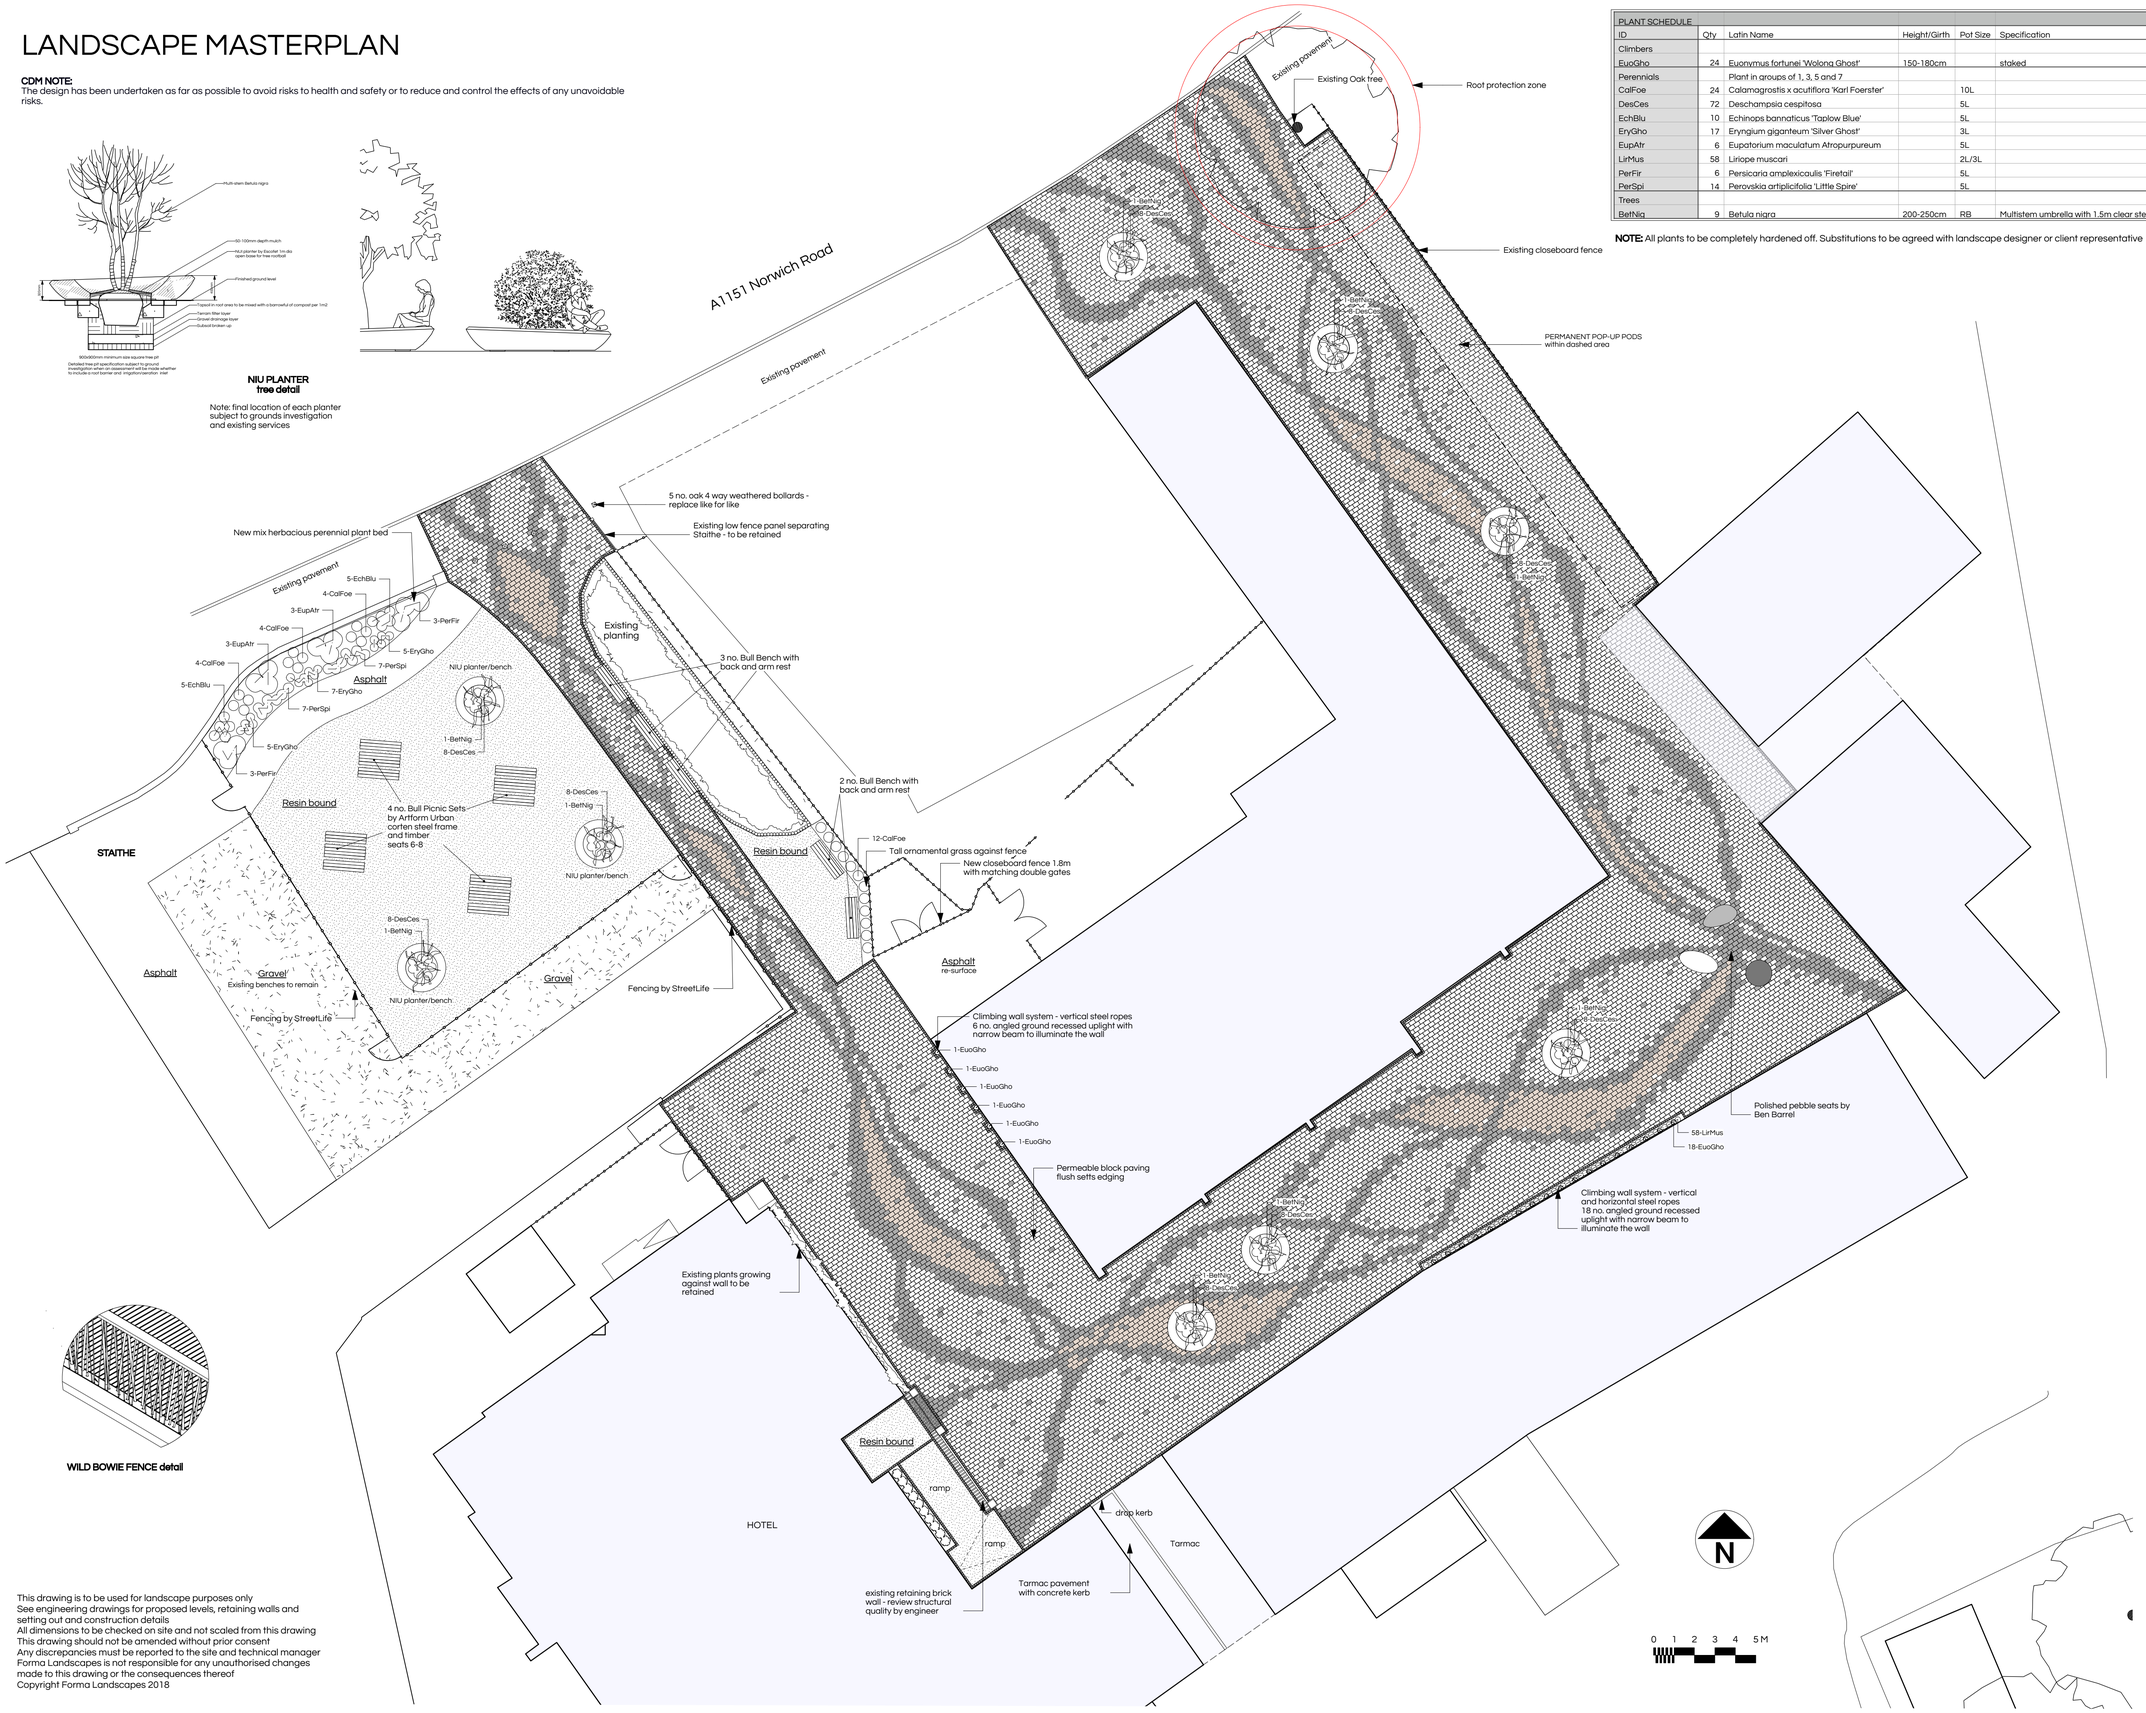

WILD BOWIE FENCE detail

This drawing is to be used for landscape purposes only
See engineering drawings for proposed levels, retaining walls and setting out and construction details
All dimensions to be checked on site and not scaled from this drawing
This drawing should not be amended without prior consent
Any discrepancies must be reported to the site and technical manager
Forma Landscapes is not responsible for any unauthorised changes made to this drawing or the consequences thereof
Copyright Forma Landscapes 2018

HARD LANDSCAPE

SURFACES

RESIN BOUND SURFACE
Supplier: Addagrip
Product: Terrabase Rustic Storm 6-10mm

GRAVEL
Supplier: CED Stone
Product: Flint Gravel
Size: 10mm

PAVING
Supplier: Hardscape
Product: Kellen - concrete paving with natural stone aggregate top layer
Size: 200x300mm
Finish: Breccia and Liscio
Colour: TBC
Joints: Drainjoint permeable paving by Hardscape

EDGING

FLUSH EDGING - paved area
Supplier: Hardscape
Product: Granite setts
Size:100x100mm
Finish: Sawn
Colour: Dark grey

METAL EDGING - gravel, asphalt and resin bound surfaces
Supplier: Kinley Systems
Product: AluExcel Flexible
Size: 40mm high x 2500mm lengths x 6mm thick
Material: Aluminium

GATES AND FENCING

FENCE
Supplier: Streetlife
Product: Wild Bowie Bridge balustrade 1143mm high
Material: Weathered steel/corten

GATE
Proposal to commission a local artist to make three new gates to match the fence yet have its own character

FEATURES AND FURNITURE

CLIMBING PLANT SYSTEM
Supplier: MMA Architectural Systems
Product: Jakob Rope Systems
Vertical and horizontal rope combination for full wall cover
Vertical rope only for linear cover

TREE PLANTER/SEAT
Supplier: Marshalls
Material: Concrete
Product: NIU by Escofet

PICNIC TABLE
Supplier: Artform Urban
Material: Corten steel frame and timber
Product: BULL PICNIC SET incl. table and two benches

BENCHES
Supplier: Artform Urban
Material: Corten steel frame and timber
Product: BULL SEAT with back rest and arm rest

PEBBLE SEAT
Supplier: Barrel Sculpture Ltd
Product: Polished Cornish granite aggregate concrete Pendeen Pebbles
Round, Oval and Asymmetric
Colours: Black, white and grey

LIGHTING

RECESSED LIGHT
Recessed angled uplight with narrow beam to illuminate the two climbing wall systems

UPLIGHT
Angled uplight in NIU planters to illuminate trees planted within

THE STAITHE
- All existing bins to be retained
- The existing sign telling the history of the Staithe to be retained

ALL MATERIALS AND REMOVAL OF EXISTING TREES MUST BE APPROVED BY CLIENT AND PLANNING AUTHORITY

No.	Date	Issue Notes
5	17/12/18	Removal of plant bed to make room for permanent pop-up pods area along fence
4	06/12/18	Minor changes to Staithe on request by Parish Council. Street furniture specifications changed. Light details added and access road defined
3	20/11/18	Planting plan and schedule added
2	02/10/18	Paving extended to main road kerb by bridge
1	27/09/18	Hard landscape details added Paving extended to main road kerb and sett edging added Border added against brick wall by bridge Green wall systems added

Design Firm
Forma Landscapes
Mill House
Wattisfield Road
Walsham le Willows

Consultant
Mia Witham

Project Title
The Broads Centre
Wroxham

Sheet Title
Landscape Masterplan

Project Manager	Project ID: Broads 1.1
Drawn By: MW	Scale: 1:150 @ A1
Reviewed By	Sheet No. 1 of 1
Date: 30/08/18	

Copyright Forma Landscapes 2018